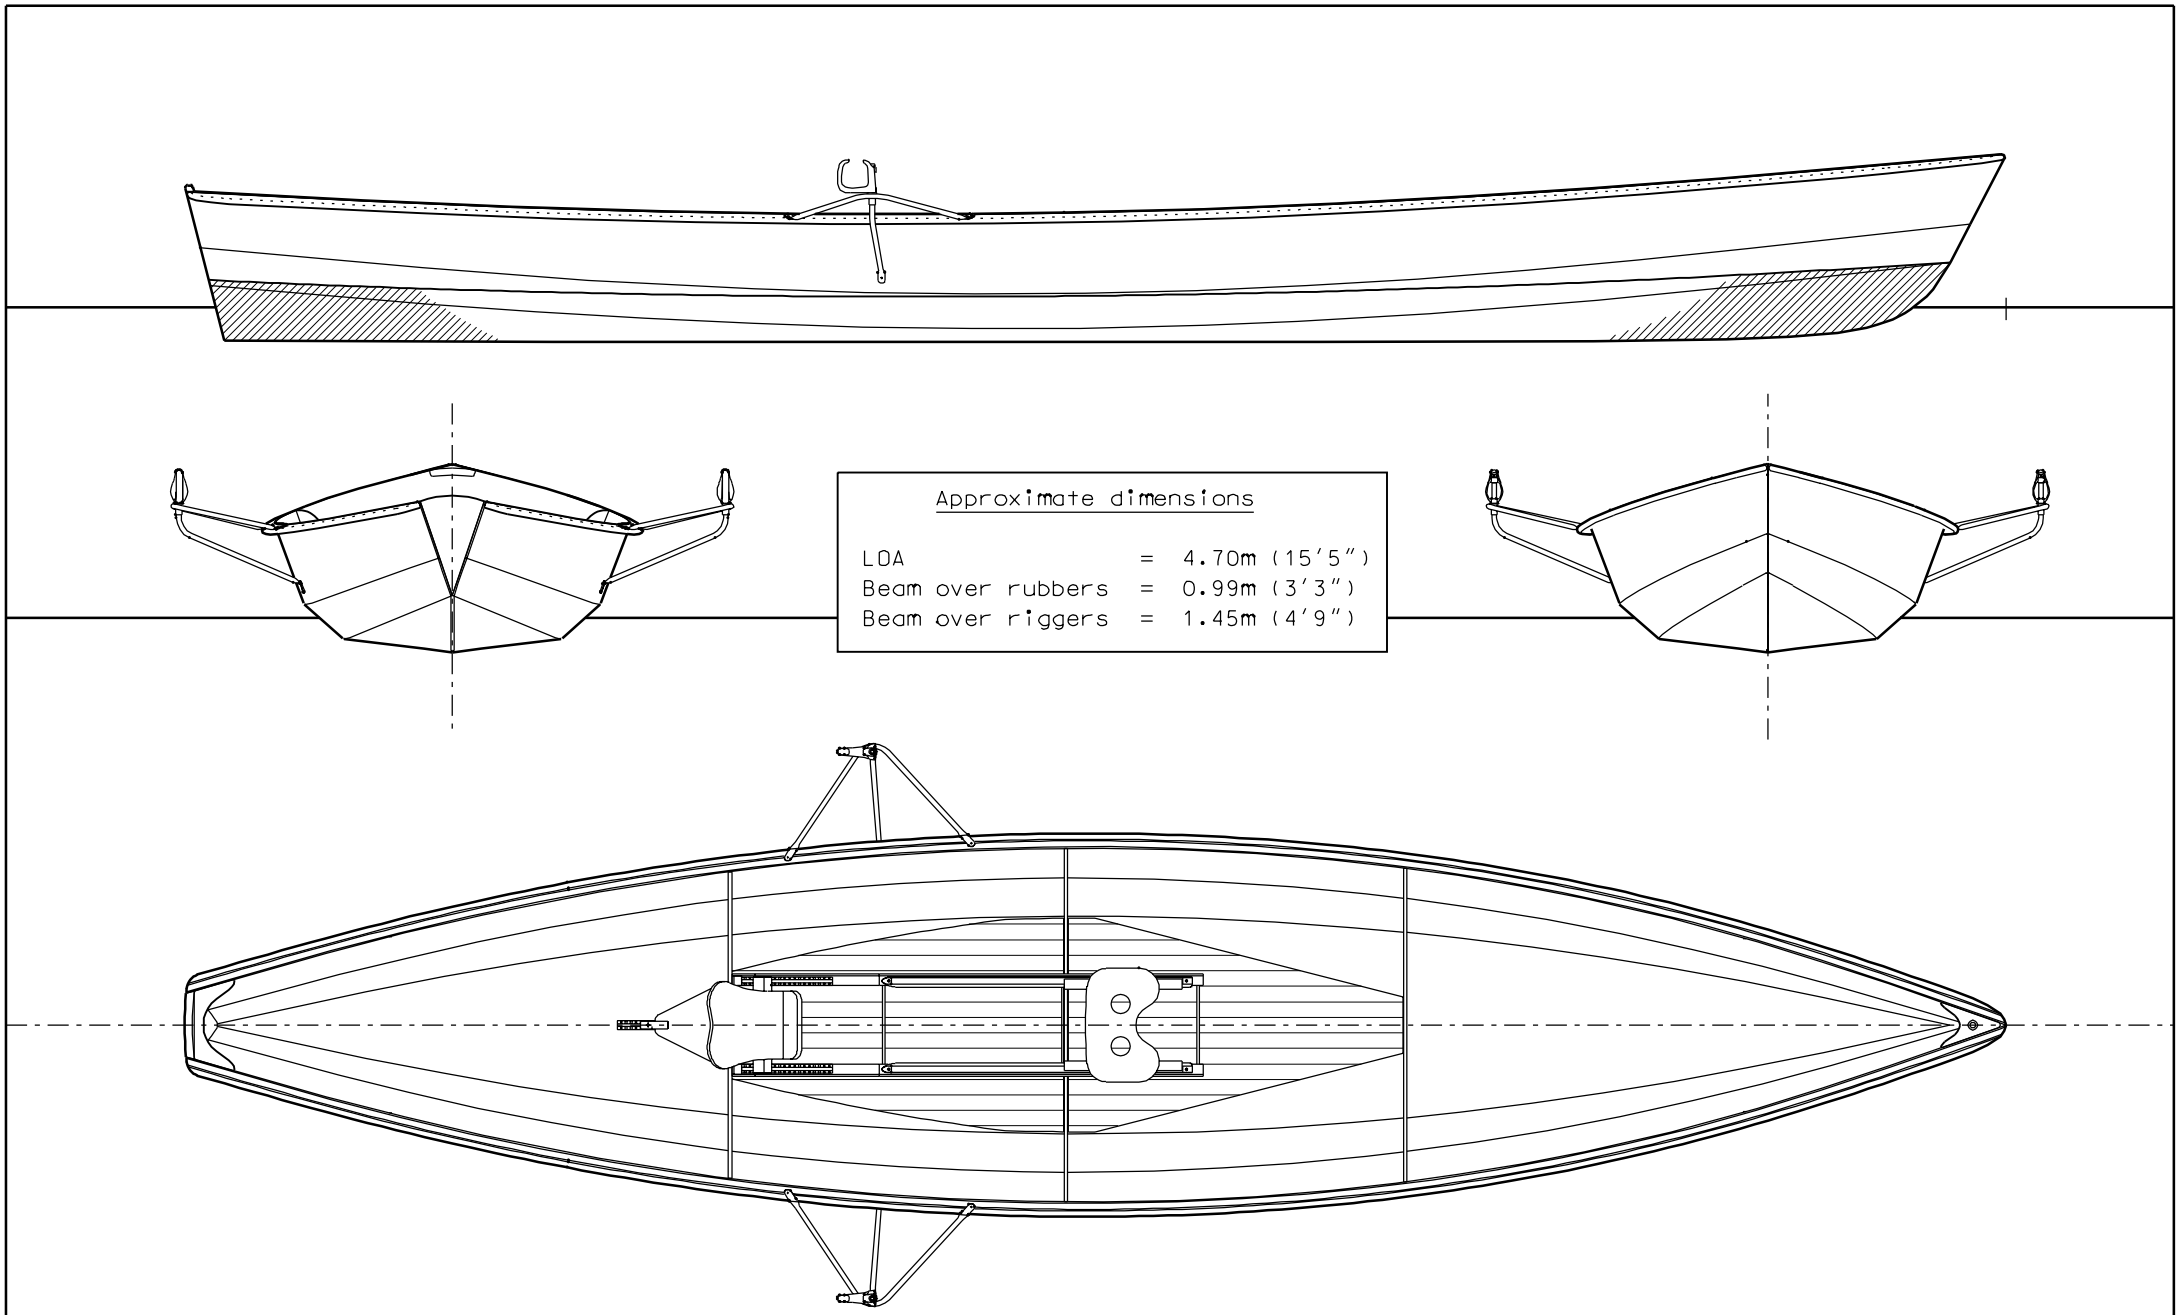

SPRITE – STUDY PLAN

WOLSTENHOLME
YACHT DESIGN
The Flint Barn, Westbourne Road, Coltishall, Norfolk
NR12 7HT England. Tel: 01603 737024
www.wolstenholmedesign.com

Design No. 71
Drawing No. 71.S
Scale 1:10 @ A2
Date 3rd October 2019
Amndt.

© ANDREW N. WOLSTENHOLME 2019
The copyright in this drawing is the property of Andrew N. Wolstenholme without whose written consent it may not be published or reproduced in any form.
ALL RIGHTS RESERVED